June-21-10AM | June-21-12PM | June-21-2PM | June-21-4PM | June-21-6PM

## SUMMER SOLSTICE

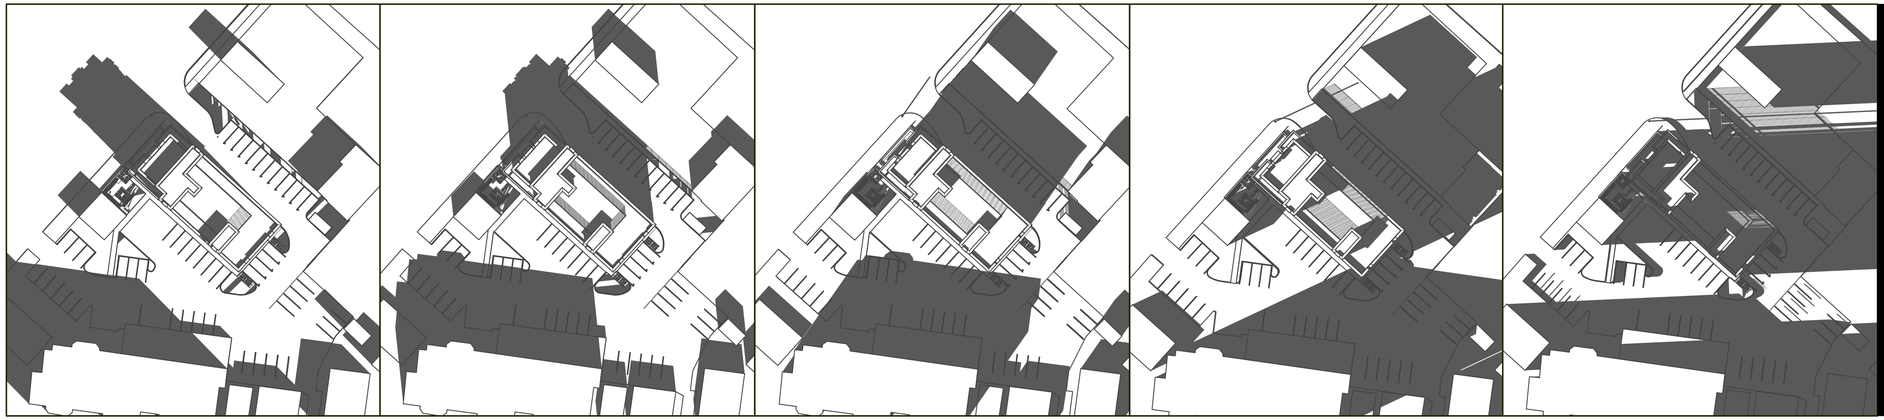

March/ September-21-10AM | March/ September-21-12PM | March/ September-21-2PM | March/ September-21-4PM | March/ September-21-6PM

## SPRING & FALL EQUINOX

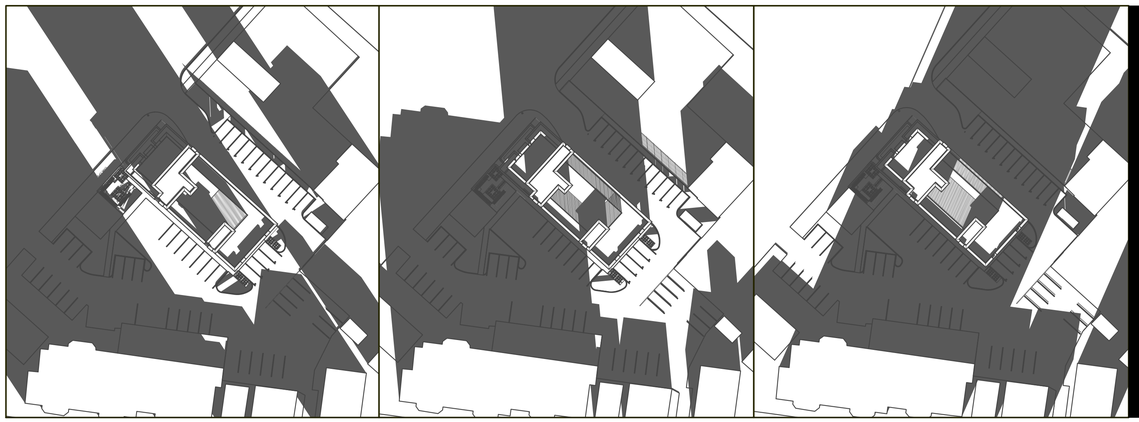

December -21-10AM | December -21-12PM | December -21-2PM

## WINTER SOLSTICE

| RevID | ChID | Change Name | Date |
|---|---|---|---|
| 4 | 1 | ISS. PRECONSULTATION | 2022.05.12 |
| 3 | 1 | ISS. PRECONSULTATION | 2022.03.04 |
| 2 | 1 | ISS. PRECONSULTATION | 2022.03.03 |
| 1 | 1 | ISS. CLIENT REVIEW | 2022.01.26 |

Revision History

Drawings are the property of G. M. Diemert Architect Inc. and shall not be reproduced or altered without the written consent of G. M. Diemert Architec Inc.

**G. M. DIEMERT ARCHITECT INC.**
Suite 201, 957 Fourth Avenue East,
Owen Sound
N4K 2N9
TEL: 519-376-1975 EMAIL: gdiemert@gmda.ca

PROPOSED:
**ST. CLARE PLACE**
1043-1057 3RD AVENUE EAST
Owen Sound, N4K6P8

Drawing Name
**SHADOW STUDY**

Layout ID: **A-104**

Project Number: **2103**

ORIGINAL DRAWING SIZE: **ANSI D** (559 x 864mm) (22" x 34")

Z:\2021\2103-StClarePlace\03Draw\20230303-LSS SPA-OPT5.pln